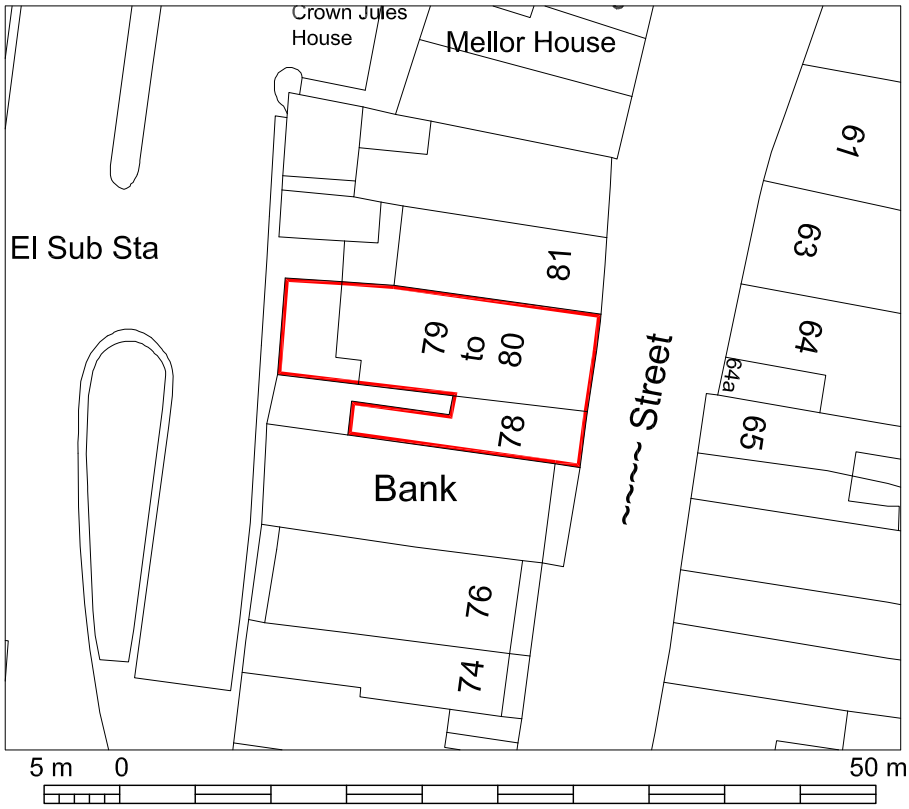

SITE PLAN SCALE 1:500

SCALE 1 : 500

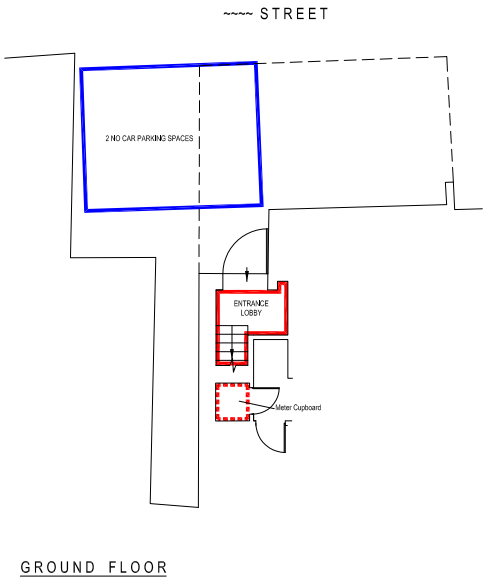

GROUND FLOOR

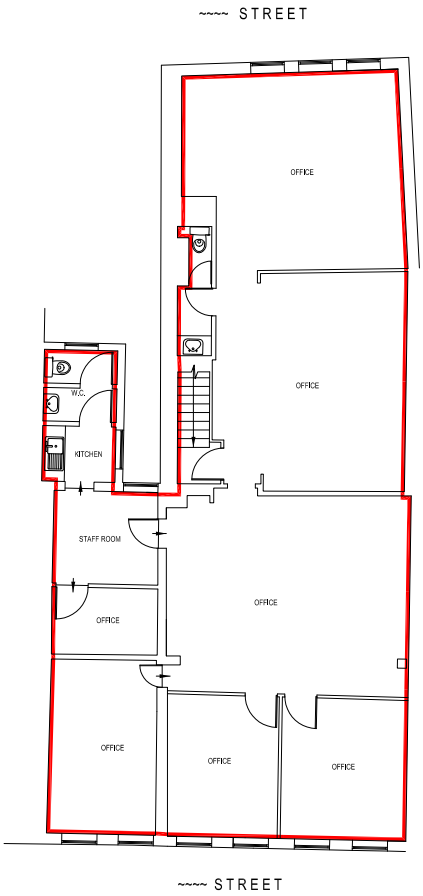

FIRST FLOOR

RED OUTLINED AREAS ARE DEMISED TO PROPERTY

BLUE OUTLINED AREAS ARE CAR PARKING SPACES

-

-

Windsor SL4

5 m 0 15 m

SCALE 1 : 200

RICS

THE SURVEY ASSOCIATION

13 Boughton Lane
Moulton
Northampton, NN3 7RN
Tel: 01604 582200
mail@aimcon.co.uk
www.aimcon.co.uk

TOPOGRAPHICAL SURVEYS
LAND REGISTRY PLANS

AIMCON SURVEYS

MEASURED BUILDING SURVEYS
BOUNDARY DISPUTES

Drawn	KP	Date	-
Sheet No	1 of 1	Scale	1/500 & 1/200
Dwg No.	-	Rev.	A

Title Land Registry Compliant Lease Plan

Site -

-

Windsor, SL4